PROPOSED 2010 PERIMETER FENCE

PROPOSED 2010 PERIMETER FENCE

CALIFORNIA INTERPRETIVE CENTER

A

A

FM

S

PROPOSED UTILITIES TRENCH

SEE VETERINARY MEDICAL HOSPITAL PLANS FOR UTILITY LAYOUT/CONNECTION

VETERINARY MEDICAL HOSPITAL

SEE SHEET 2 FOR UTIL CONNECTIONS

PROPOSED 2010 PERIMETER FENCE

80 40 0 80 160

SCALE IN FEET

**LEGEND**

| | |
|---|---|
| —x—x—x—x—x— | PROPOSED 2010 FENCE LINE |
| —S— | SANITARY SEWER |
| —FM— | SANITARY SEWER FORCE MAIN |
| —DW— | DOMESTIC WATER |
| —FW— | FIRE WATER |
| ● | SANITARY SEWER MANHOLE |

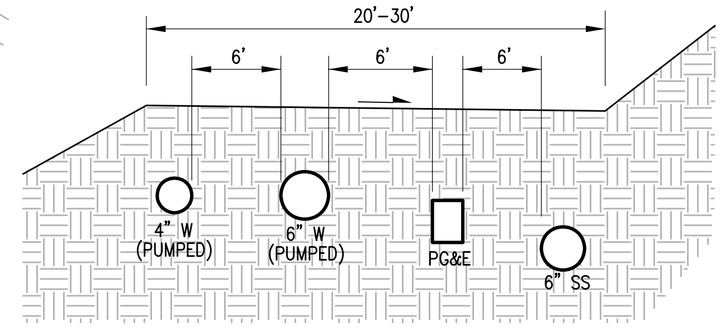


## SECTION A-A

NOT TO SCALE

PRELIMINARY
NOT FOR CONSTRUCTION

ALIQUOT
PLANNERS
CIVIL ENGINEERS
SURVEYORS

ALIQUOT ASSOCIATES, INC
460 BOULEVARD WAY – 2ND FL.
OAKLAND, CA 94610
(510) 601-5101
FAX: (510) 601-5171

| No. | BY | DATE | REVISIONS |
|---|---|---|---|

# UTILITY PLAN
## THE CALIFORNIA! EXHIBIT
## CUP CM09085 - OAKLAND ZOO

CALIFORNIA
ALAMEDA COUNTY
OAKLAND

| | |
|---|---|
| JOB NO | 208022 |
| SCALE | 1"=80' |
| DATE | 9/28/2010 |
| DESIGN | |
| DRAWN | MC |
| APPROVED | |

DRAWING NUMBER

1

1 OF 2