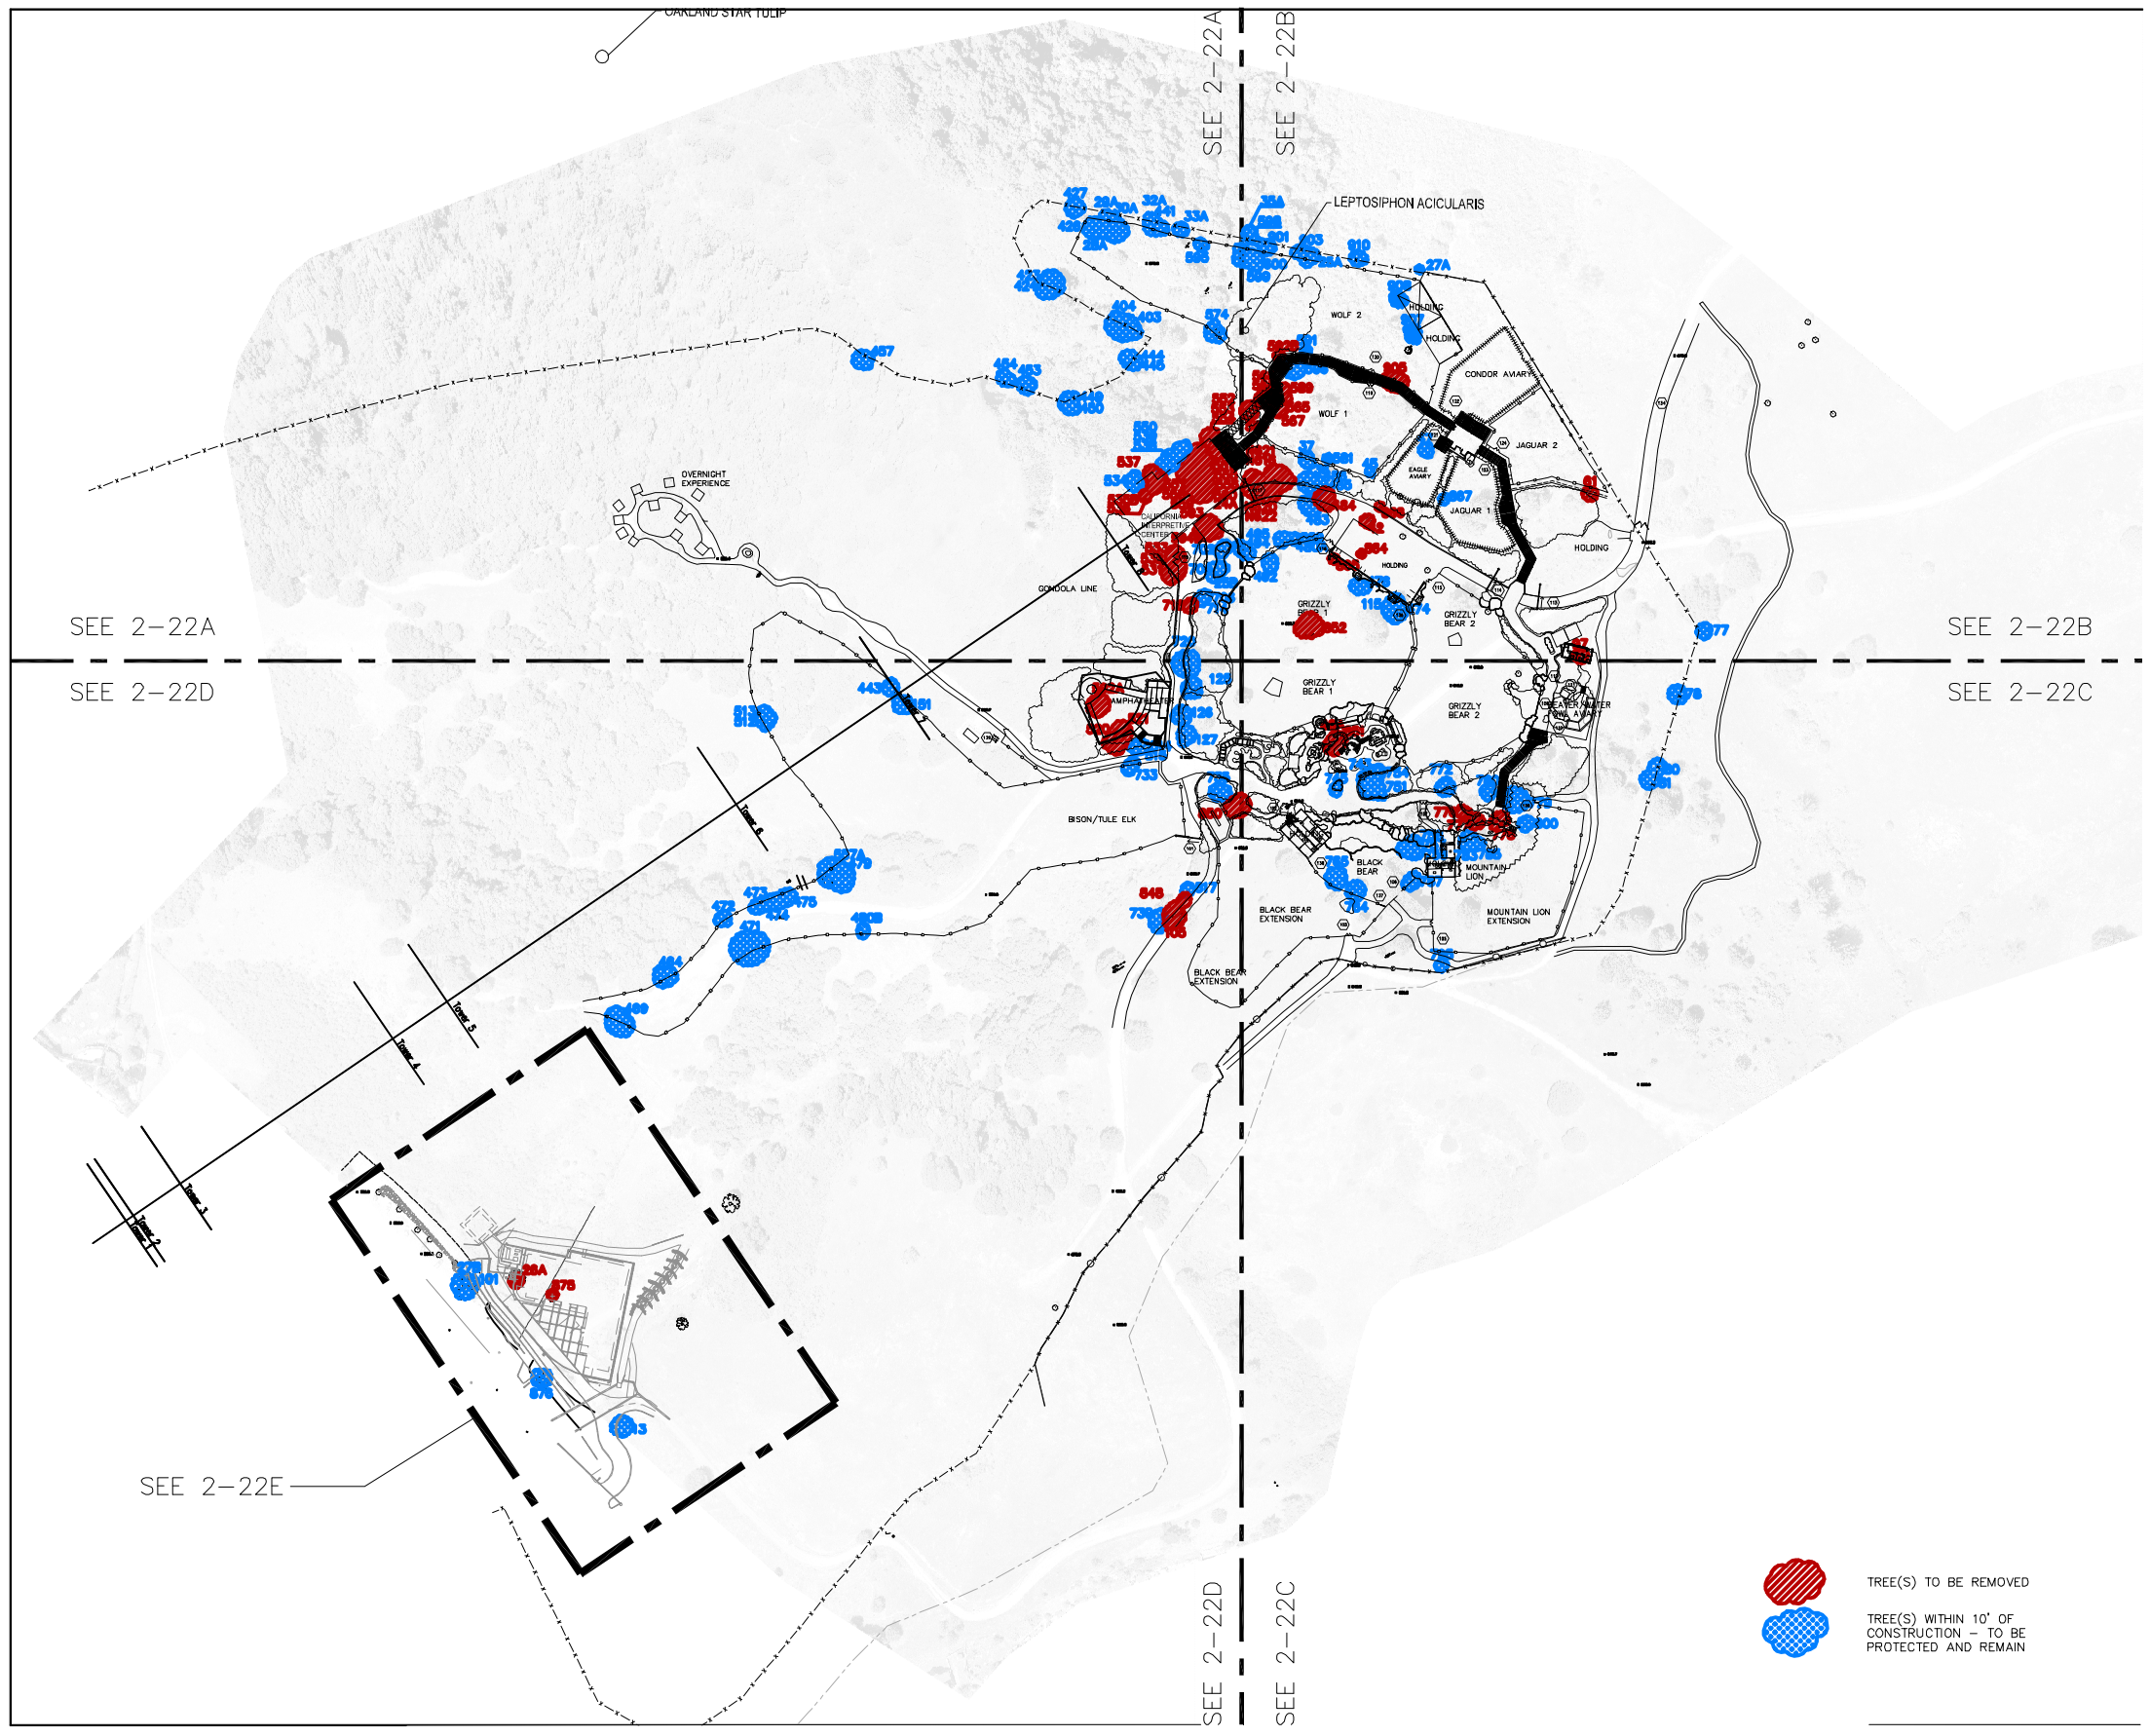

SCHEMATIC TREE IMPACT DIAGRAM

SCALE: 1" = 80'-0"

1

OAKLAND ZOO
CALIFORNIA!

architects landscape architects, p.s.
pja
210 third ave. south, suite 2b - seattle, washington 98104
ph (206) 442-9702 - fx (206) 405-9305 - www.pjaarchitects.com

Knowland Park

	Revision/Issue	Date
1		

SHEET TITLE
SCHEMATIC TREE IMPACT DIAGRAM

PROJECT NUMBER	SHEET NUMBER
07185	2-22
SCALE: 1"=80'-0"	
DATE: 11/18/10	