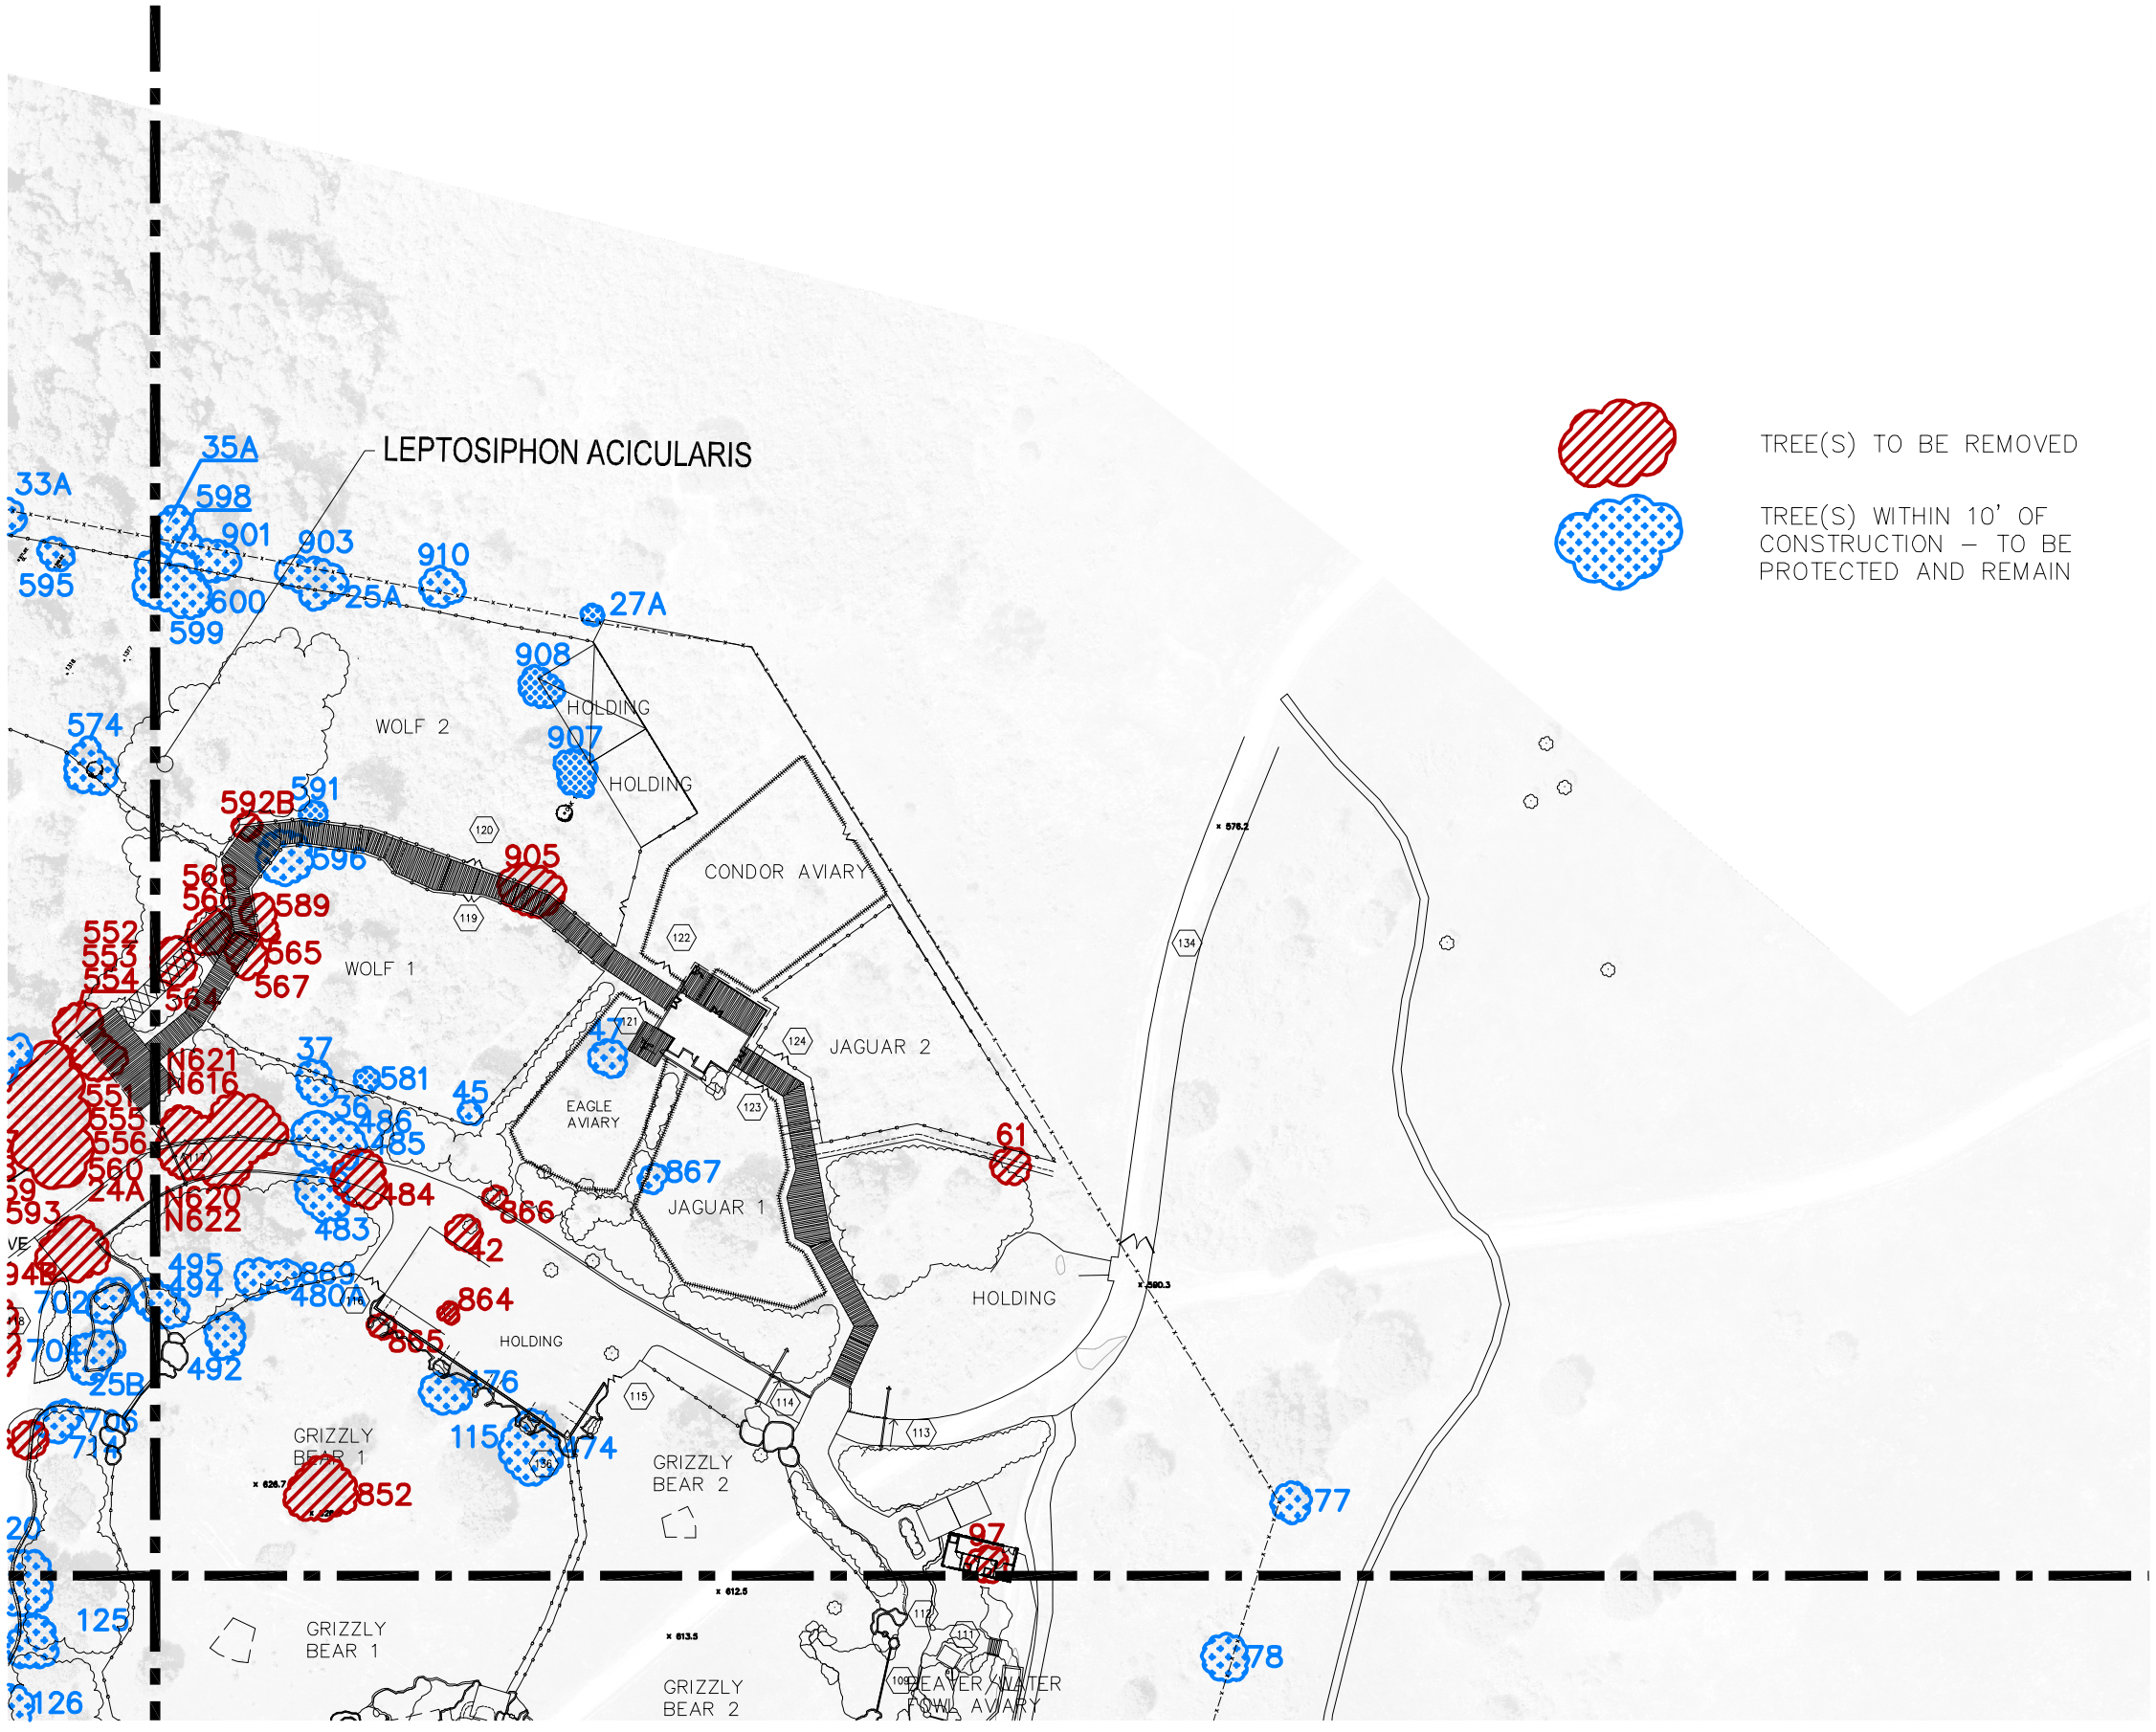

SCHEMATIC TREE IMPACT DIAGRAM - QUADRANT 2 (1)
SCALE: 1" = 40'-0"

OAKLAND ZOO
CALIFORNIA!

architects landscape architects, p.s.
pja
210 third ave. south, suite 2b – seattle, washington 98104
p: [206] 442-9702 – f: [206] 405-3305 – www.pjarchitects.com

Knowledge Park

1	Revision/Issue	Date

SCHEMATIC TREE IMPACT DIAGRAM

PROJECT NUMBER 07185	SHEET NUMBER 2-22B
SCALE 1"=40'-0"	
DATE 11/09/10	